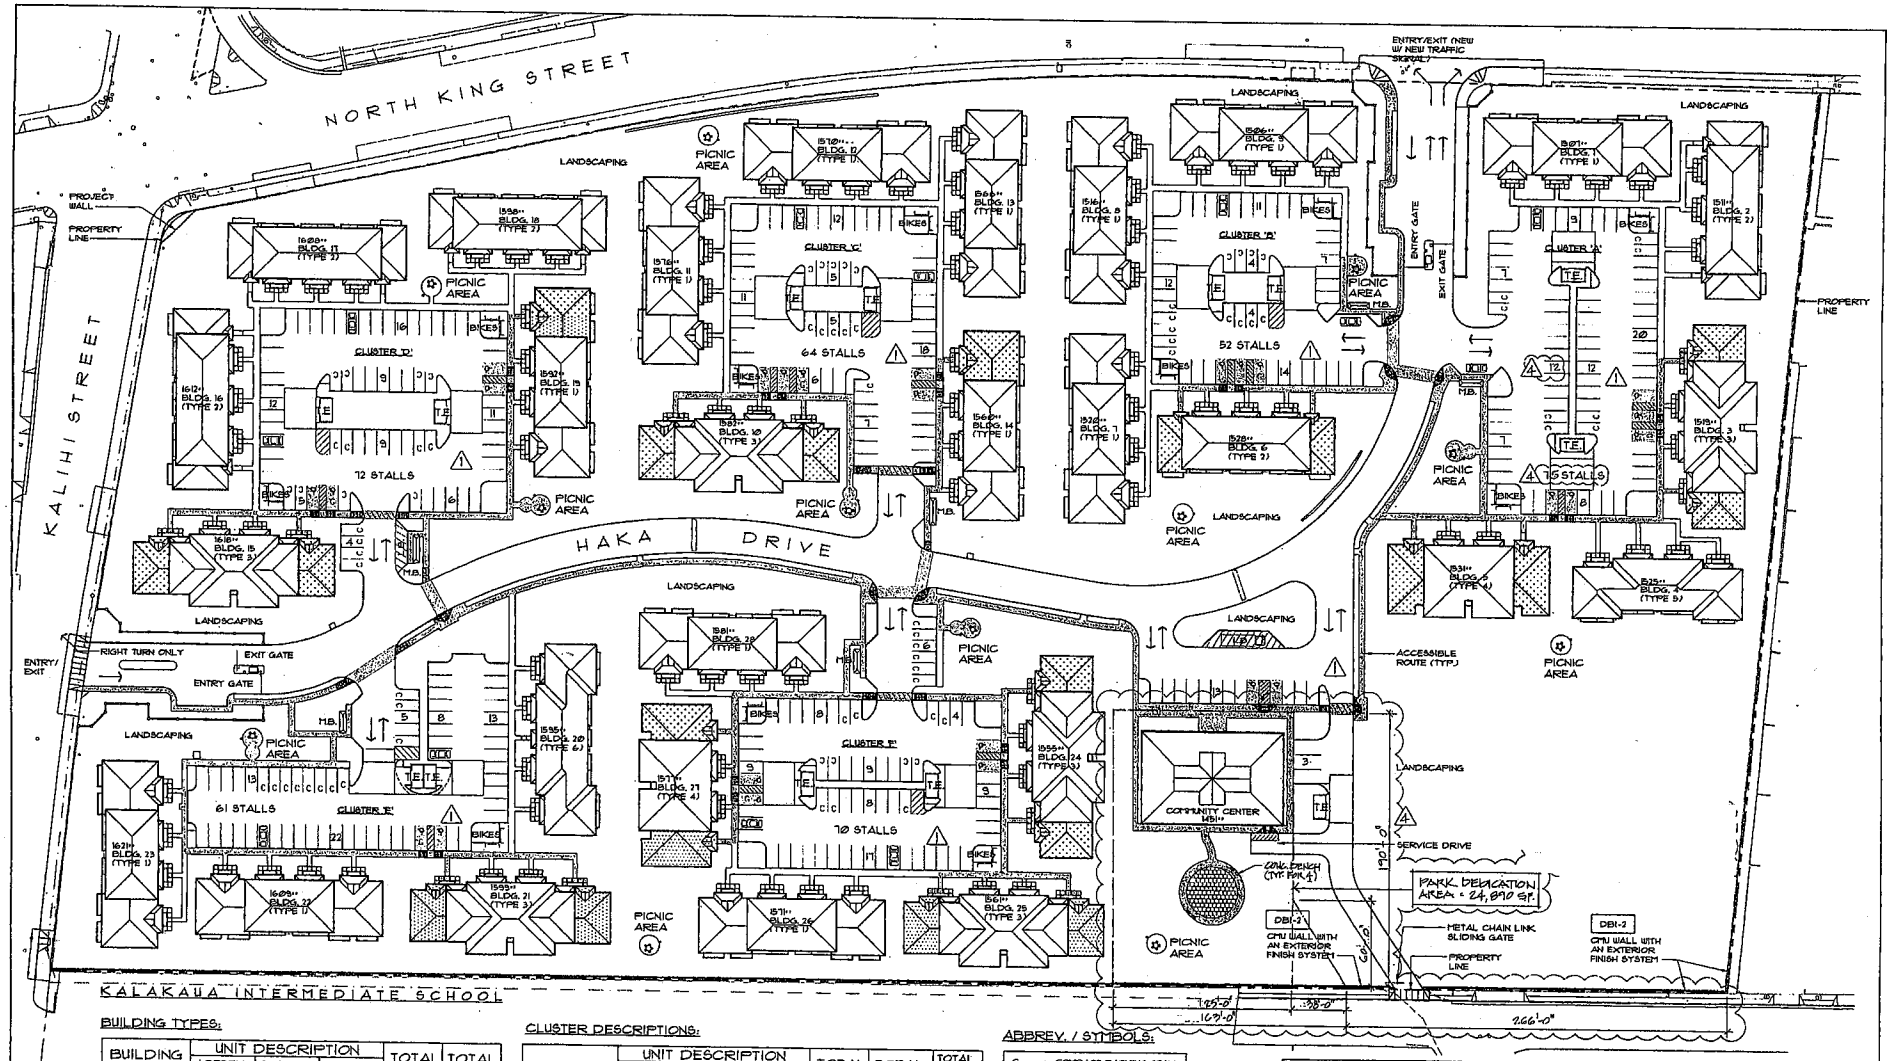

KALAKAUA INTERMEDIATE SCHOOL

BUILDING TYPES:

BUILDING TYPE	UNIT DESCRIPTION 1 BEDRM. TYP.	1 BEDRM. HDC	2 BEDRM. TYP.	2 BEDRM. HDC	3 BEDRM. TYP.	3 BEDRM. HDC	TOTAL UNITS	TOTAL BLDGS
1	4*	-	4	-	-	-	8	13
2	-	-	6	-	-	-	8	5
3	-	-	2	2*	4	-	8	6
4	-	-	-	-	4	2*	6	2
5	-	-	8	-	-	-	8	1
6	-	-	9	-	-	-	9	1

*NOTE: 16 GROUND FLOOR UNITS ARE ACCESSIBLE UNITS.
6 GROUND FLOOR UNITS ARE ADAPTABLE UNITS.

**NOTE: BUILDING ADDRESS OFF HAKA DRIVE

CLUSTER DESCRIPTIONS:

CLUSTER	UNIT DESCRIPTION 1 BEDRM. TYP.	1 BEDRM. HDC	2 BEDRM. TYP.	2 BEDRM. HDC	3 BEDRM. TYP.	3 BEDRM. HDC	TOTAL UNITS	TOTAL STALLS	TOTAL HDC STALLS
A	6	-	20	2	8	2	38	75	5
B	12	2	18	-	-	-	32	52	3
C	14	2	18	2	4	-	40	64	5
D	8	2	24	2	4	-	40	72	5
E	8	-	19	2	4	-	33	61	2
F	8	-	12	4	12	2	38	70	4
TOTAL	56	6*	111	12*	32	4*	221	394	24
TOTAL UNITS	62		123		36		221		

TOTAL UNIT PARKING PROVIDED = 393 STALLS (INCLUDING 24 HDC STALLS)
COMMUNITY CENTER PARKING PROVIDED = 16 STALLS (INCL. 2 HDC STALLS)

ABBREV. / SYMBOLS:

- C = COMPACT PARKING STALL
- G = GUEST PARKING STALL
- HDC = HANDICAP
- ♿ = HANDICAP STALL
- L.B. = LOADING BAY
- M.B. = MAIL BOXES
- T.E. = TRASH ENCLOSURE

LEGEND:

- ACCESSIBLE ROUTE:
- ACCESSIBLE UNIT:
- ADAPTABLE UNIT:

REFER TO SHT. A-19 FOR 1/4" FLR. PLANS

KEY

NORTH

WIND DIRECTION

GRAPHIC SCALE:
0 20' 40' 80'
SCALE: 1" = 40'-0"

REVISION NO.	SYM.	DESCRIPTION	SHT. OF	DATE	APPROVED: HHA CHIEF ENGINEER
4	4	BLDG. DEPT./DESIGN REVISION	33/62	11-17-95	
1	1	ADDENDUM #1	37/62	5-8-95	

FRANKLIN JANKAU WONG
REGISTERED PROFESSIONAL ARCHITECT
NO. 3344-A
HAWAII, U.S.A.

THIS WORK WAS PREPARED BY ME OR UNDER MY SUPERVISION.

DEPARTMENT OF HUMAN SERVICES
HAWAII HOUSING AUTHORITY
STATE OF HAWAII

KAMEHAMEHA HOMES
PUBLIC HOUSING PROJECT
HONOLULU, OAHU, HAWAII

MASTER PLAN

FRANKLIN WONG & ASSOCIATES		HHA PROJ. NO.	DRAWING NO.
DESIGNED BY: FWA	CHECKED BY: SA	H110-P001-099	A-1
DRAWN BY: VH	APPROVED BY: FW	DATE: APRIL 3, '95	SHEET 72 OF 172 SHTS
SCALE: AS NOTED			

1 / A-1 MASTER PLAN
SCALE: 1" = 40'-0"