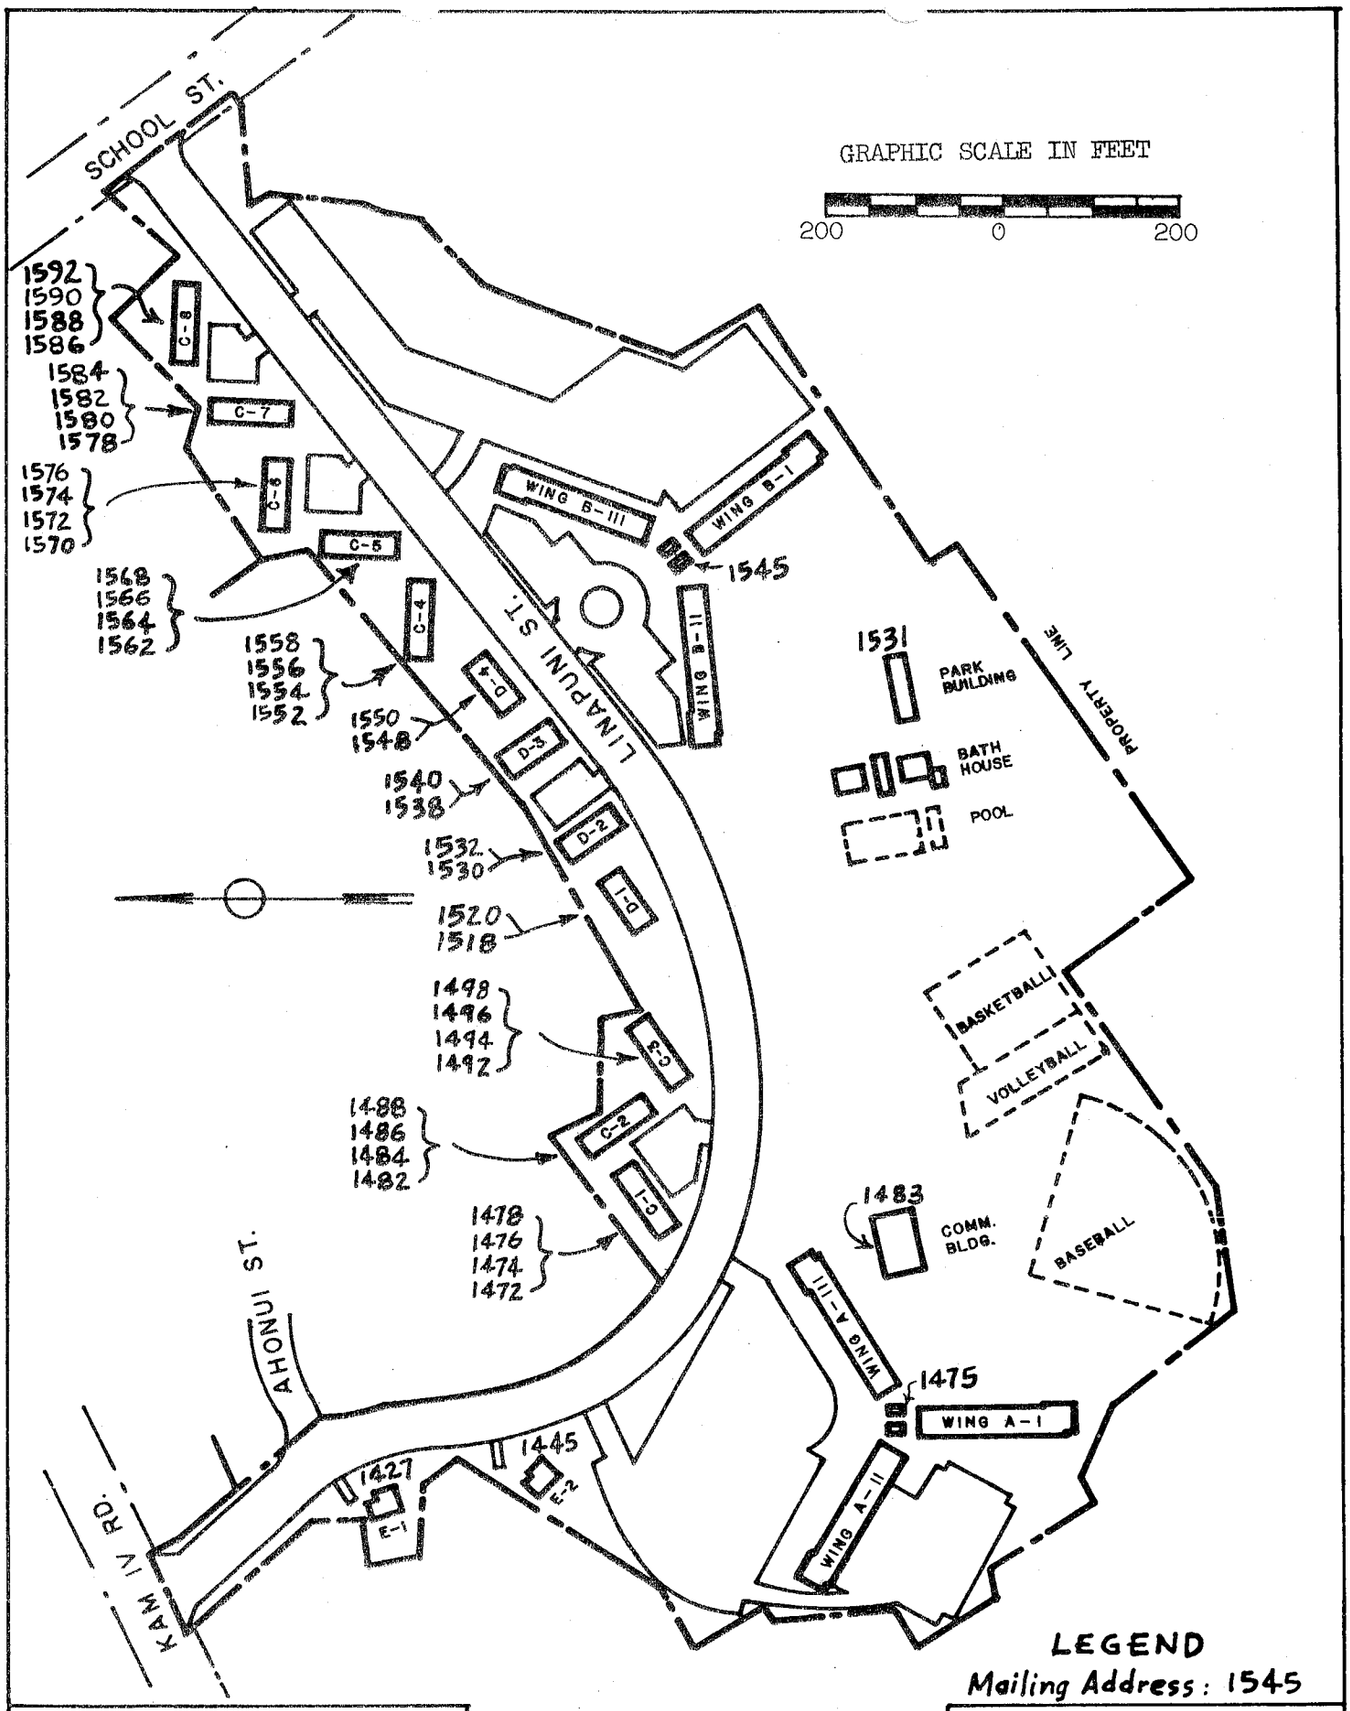

LEGEND

Mailing Address: 1545

LEGEND - CONSTRUCTION		
In Progress	Outlined	
Finished	Solid Color	
Excavation-Foundation	Black	
Floors, Walls, Roofs	Orange	
Interior Partition	Green	
Wiring & Plumbing	Blue	
Painting	Brown	
Punch List Items	Red	
LEGEND - LANDSCAPING		
In Progress	Outlined	
Finished	Hatched	
Plants, Trees, Shrubs	Yellow	
Lawn Work	Purple	

PUBLIC HOUSING ADMINISTRATION

Housing & Home Finance Agency

Accompanying Project Photo Nos.

Accompanying Construction Report No.

Dated:

HAWAII HOUSING AUTHORITY

SITE PLAN DIAGRAM

KUHIO PARK TERRACE

PROJECT HA 1-10

BELT, LEMMON & LO
Architects & Engineers

Plan No. 838 Date: 3/1/63

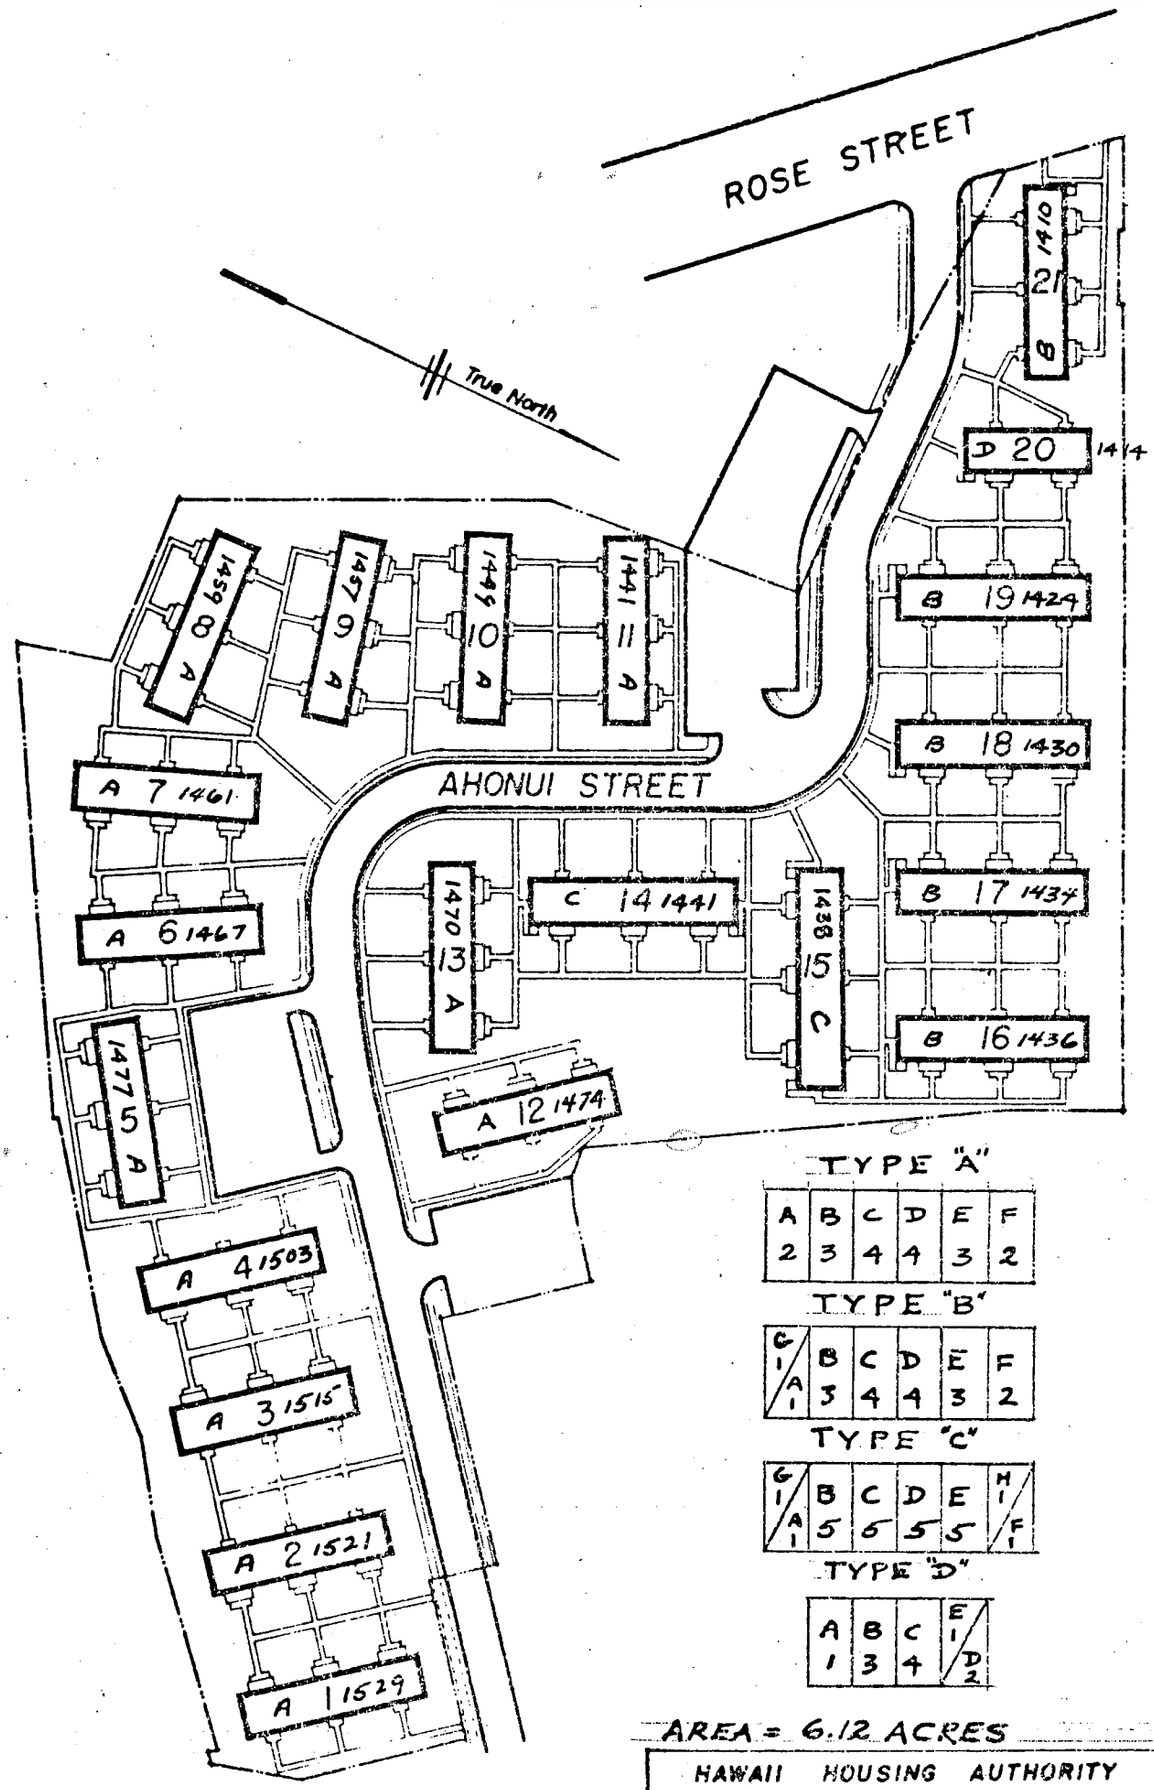

AREA = 6.12 ACRES

HAWAII HOUSING AUTHORITY
HONOLULU HAWAII

SITE PLAN DIAGRAM
KUHIO HOMES
PROJECT HA 1-7

APPROVED: O.K. Wong March 6, 1953

PLAN N° 590

PUBLIC HOUSING ADMINISTRATION
HOUSING AND HOME FINANCE AGENCY
Accompanying Project Photographs Numbers

NOTE:
1515: POSTAL NUMBERS

REVISED 11/62